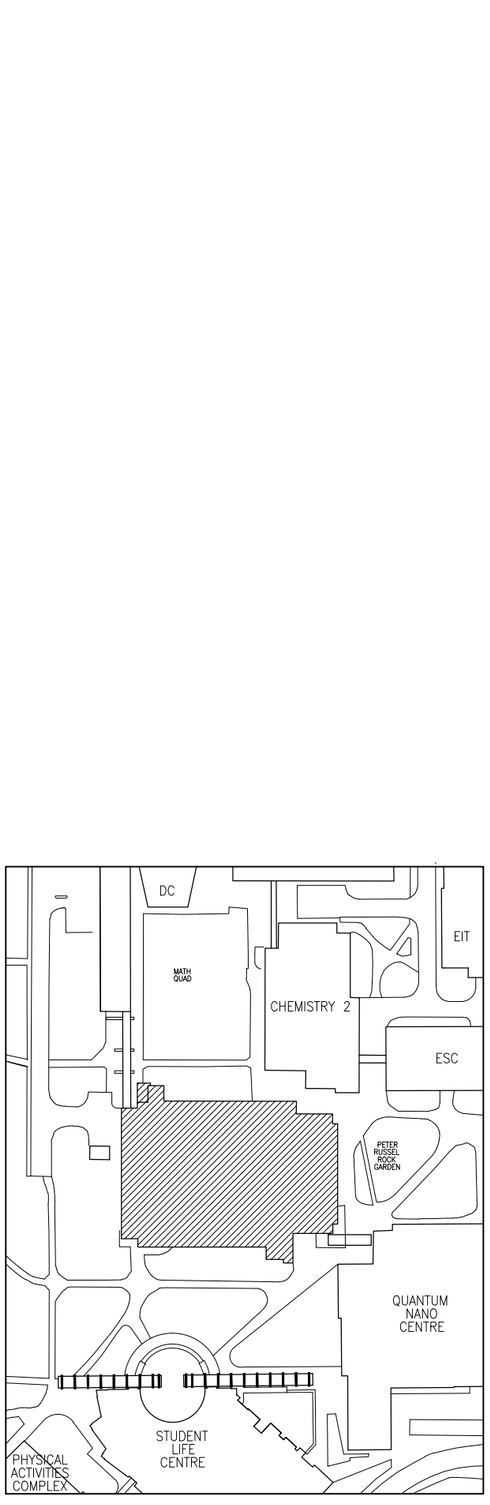

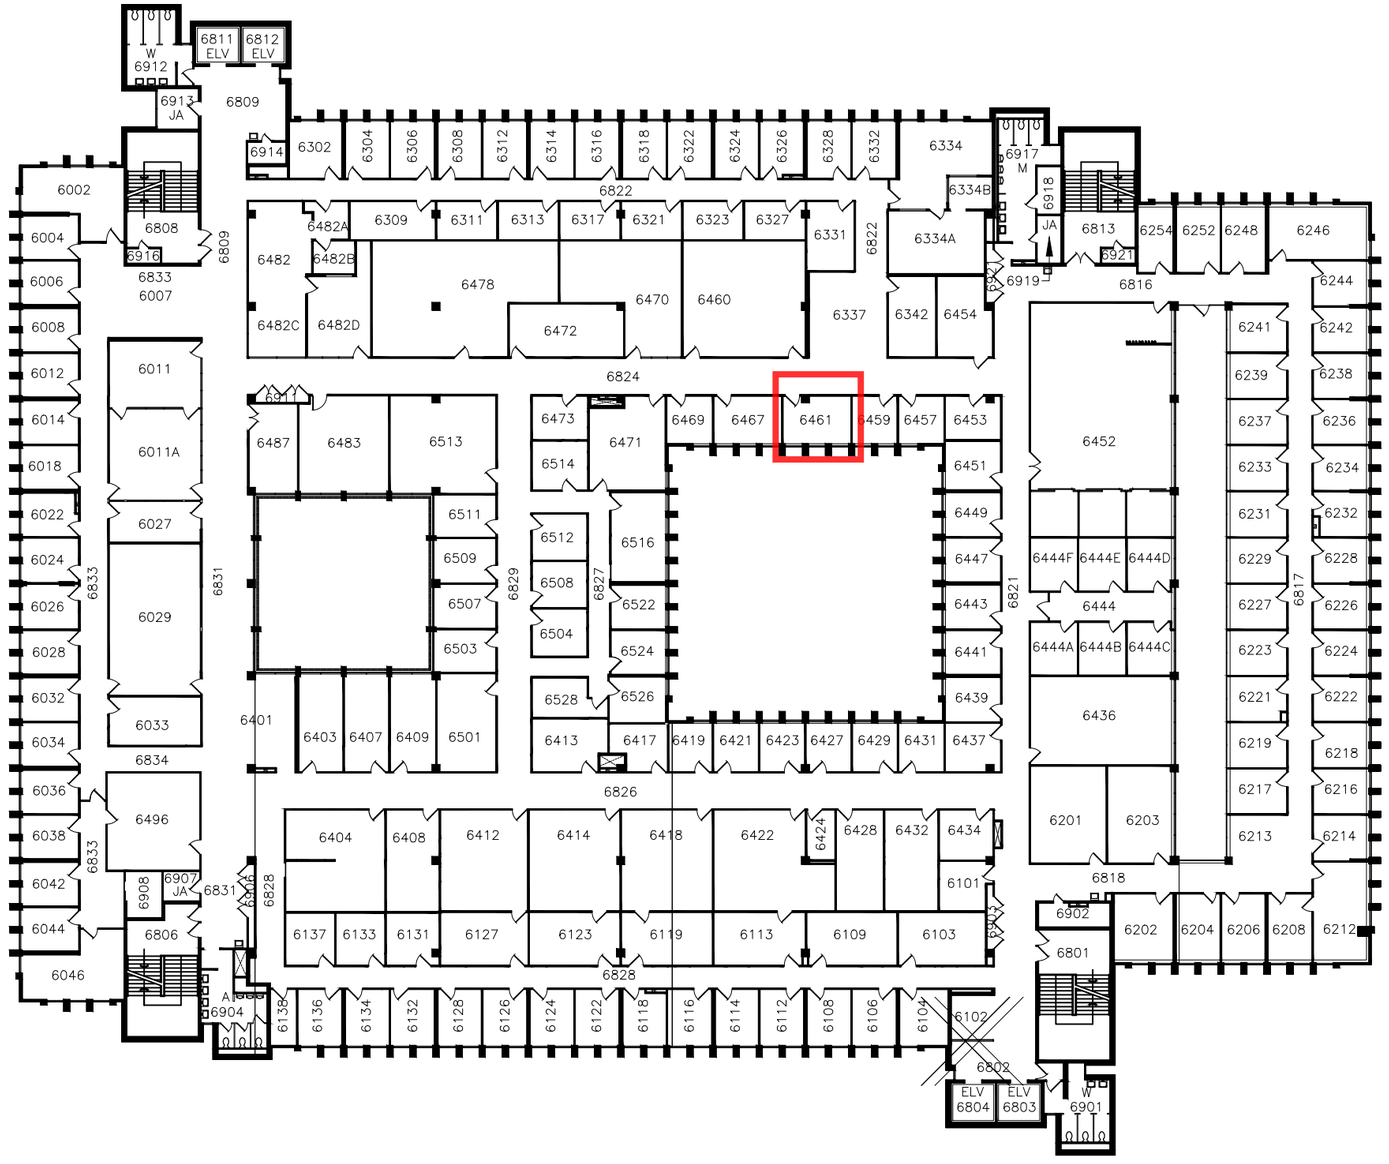

LEGEND
M – MENS WASHROOM
W – WOMENS WASHROOM
A – ALL GENDER WASHROOM
ELV – ELEVATOR

N W E S

0' 16" 32" 64"

1/32" = 1'–0"

SIXTH FLOOR PLAN

MATHEMATICS AND COMPUTER

BUILDING No. 17

UNIVERSITY OF WATERLOO

UPDATED – MAY 2023